Notes

Do not scale from drawing, use figured dimensions only.

All dimensions must be checked and verified on site prior to commencement of work and architect to be notified of any discrepancies.

This drawing is intended to permit overall scheme proposals only and cannot be used for construction purposes without further information.

N

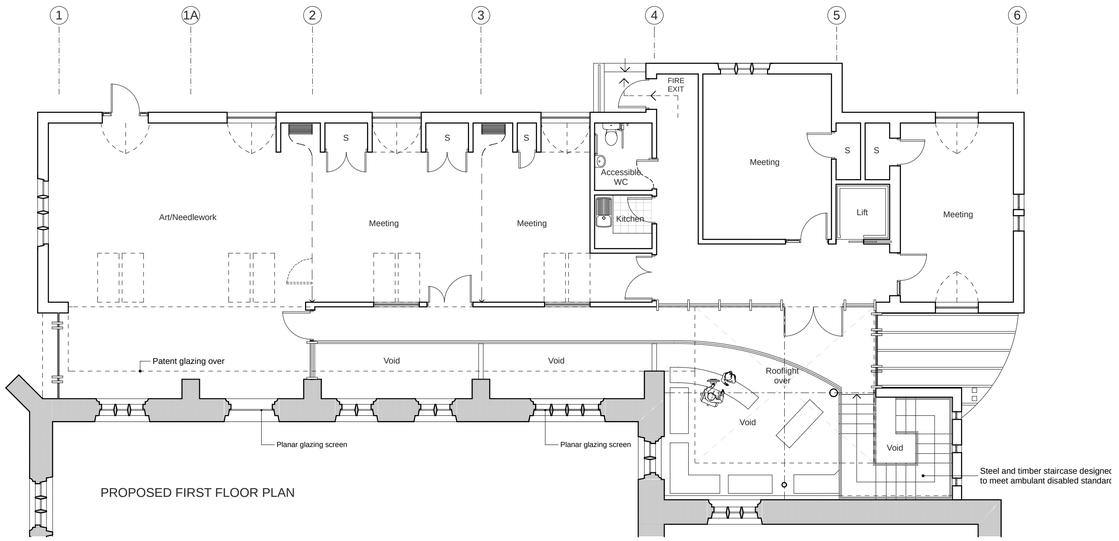

PROPOSED FIRST FLOOR PLAN

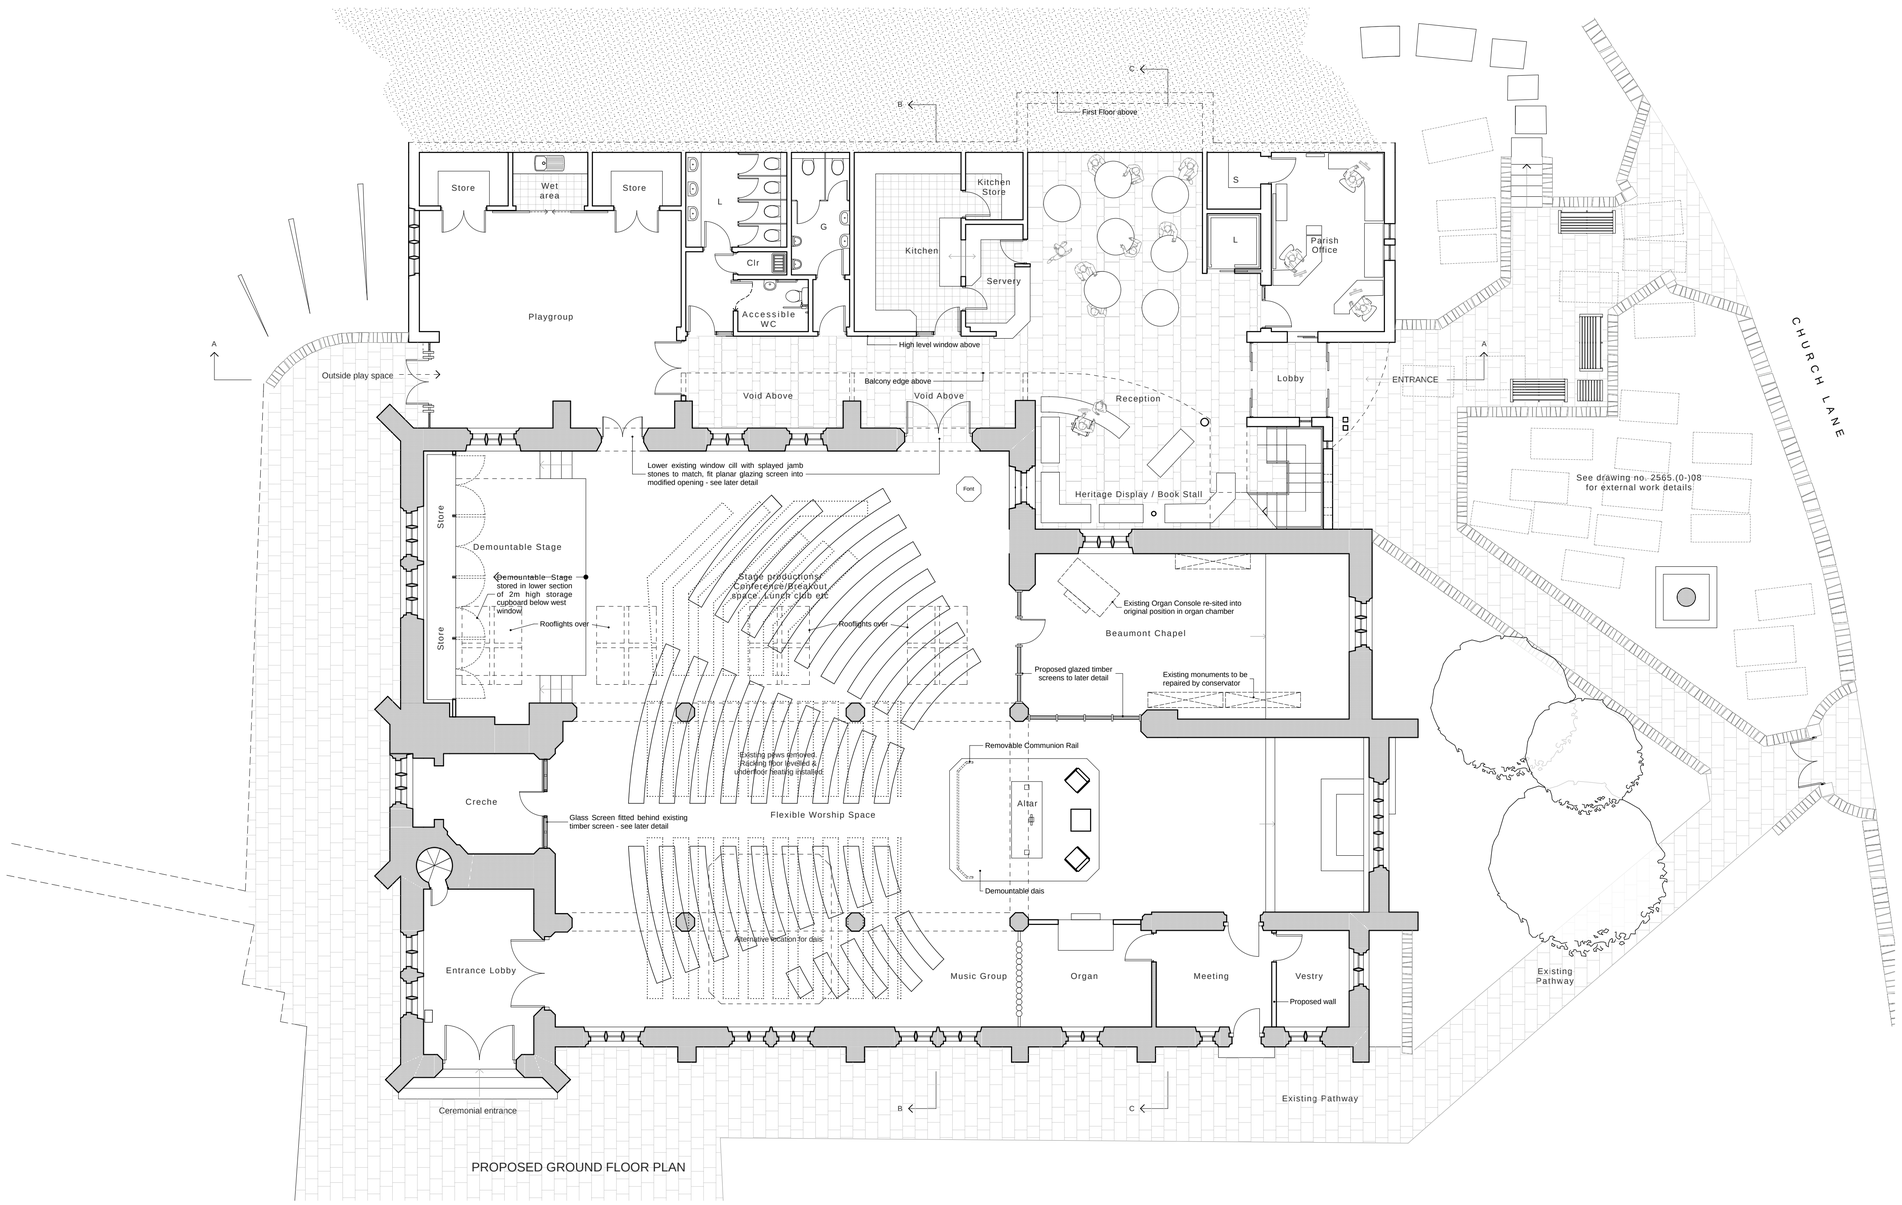

PROPOSED GROUND FLOOR PLAN

Rev		Drawn	Date

Client
PCC of Kirkheaton Parish Church

Job title
North Aisle Extension & Internal Re-ordering
Church Lane,
Kirkheaton,
Huddersfield

Drawing
Proposed Plans

Drawing no:	Rev	Scale
2565 (0-) 07	A	1:100
Date	**Drawn**	**Chkd**
June 09	JDK	

ONE 17
CHARTERED ARCHITECTS

THE DYEHOUSE, ARMITAGE BRIDGE
HUDDERSFIELD, WEST YORKS HD4 7PD

TEL 01484 668 000 FAX 01484 668 001
E SOLUTIONS@ONE17DESIGN.COM

WWW.ONE17DESIGN.COM